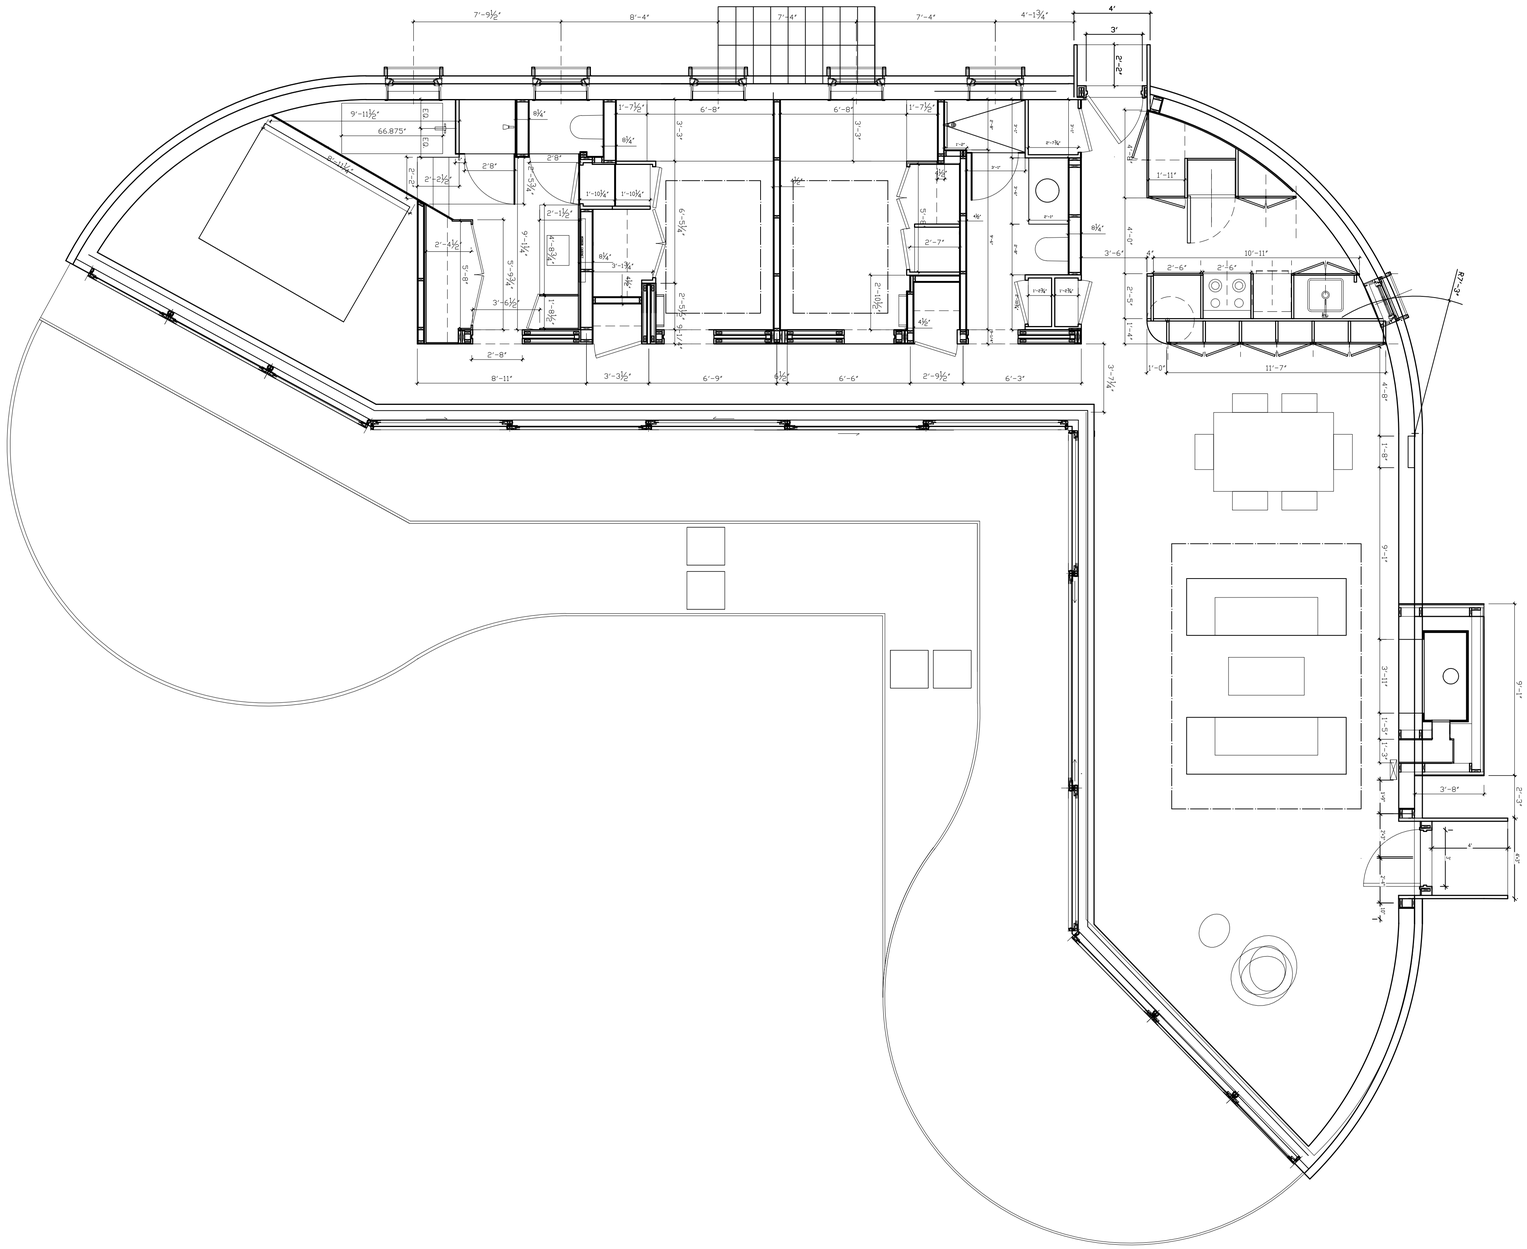

1 A2.1 Ground Floor Plan
SCALE: 1/4" = 1'-0"

nea studio LLC
architect

110 BLEECKER ST #24A
NEW YORK, NY 10012
tel: 917 690 5480
email: nina@neastudio.com

EDWARDS ANKER COTTAGE
395 FIRST NECK LANE
SOUTHAMPTON, NY 11968

11.14.2016
10.05.2017

GROUND FLOOR
plan
1/4" = 1'-0"
0 1' 2' 4' 6'

A2.1