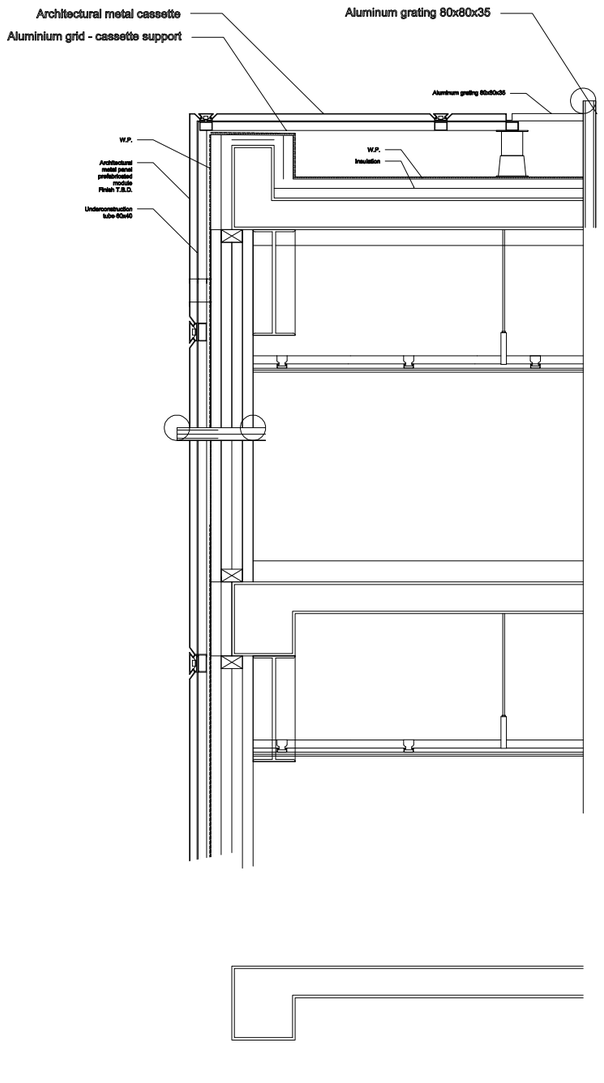
Architectural metal cassette
Aluminium grid - cassette support
Aluminum grating 80x80x35
Aluminum grating 80x80x35
W.P.
Architectural metal panel prefabricated module Finish T.B.D.
Underconstruction tube 80x40
W.P.
Insulation

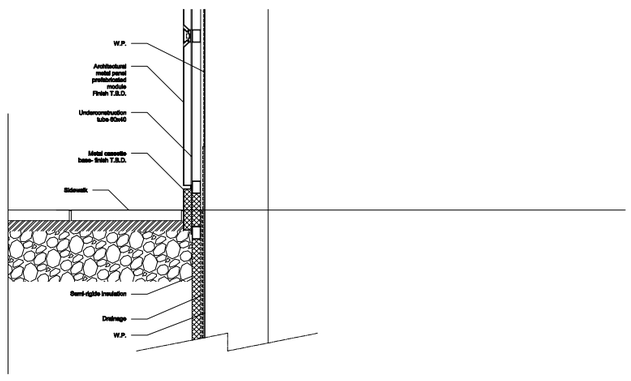
W.P.
Architectural metal panel prefabricated module Finish T.B.D.
Underconstruction tube 80x40
Metal cassette base- finish T.B.D.
Sidewalk
Semi-rigide insulation
Drainage
W.P.

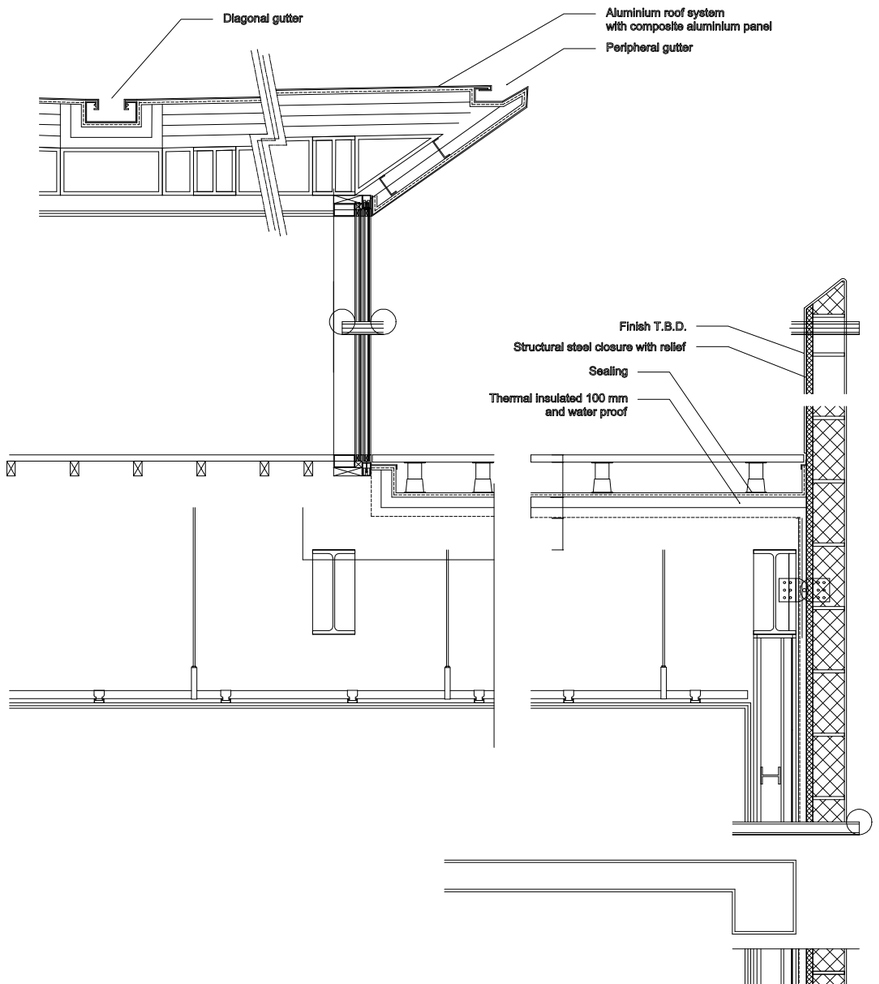
Diagonal gutter
Aluminium roof system with composite aluminium panel
Peripheral gutter
Finish T.B.D.
Structural steel closure with relief
Sealing
Thermal insulated 100 mm and water proof

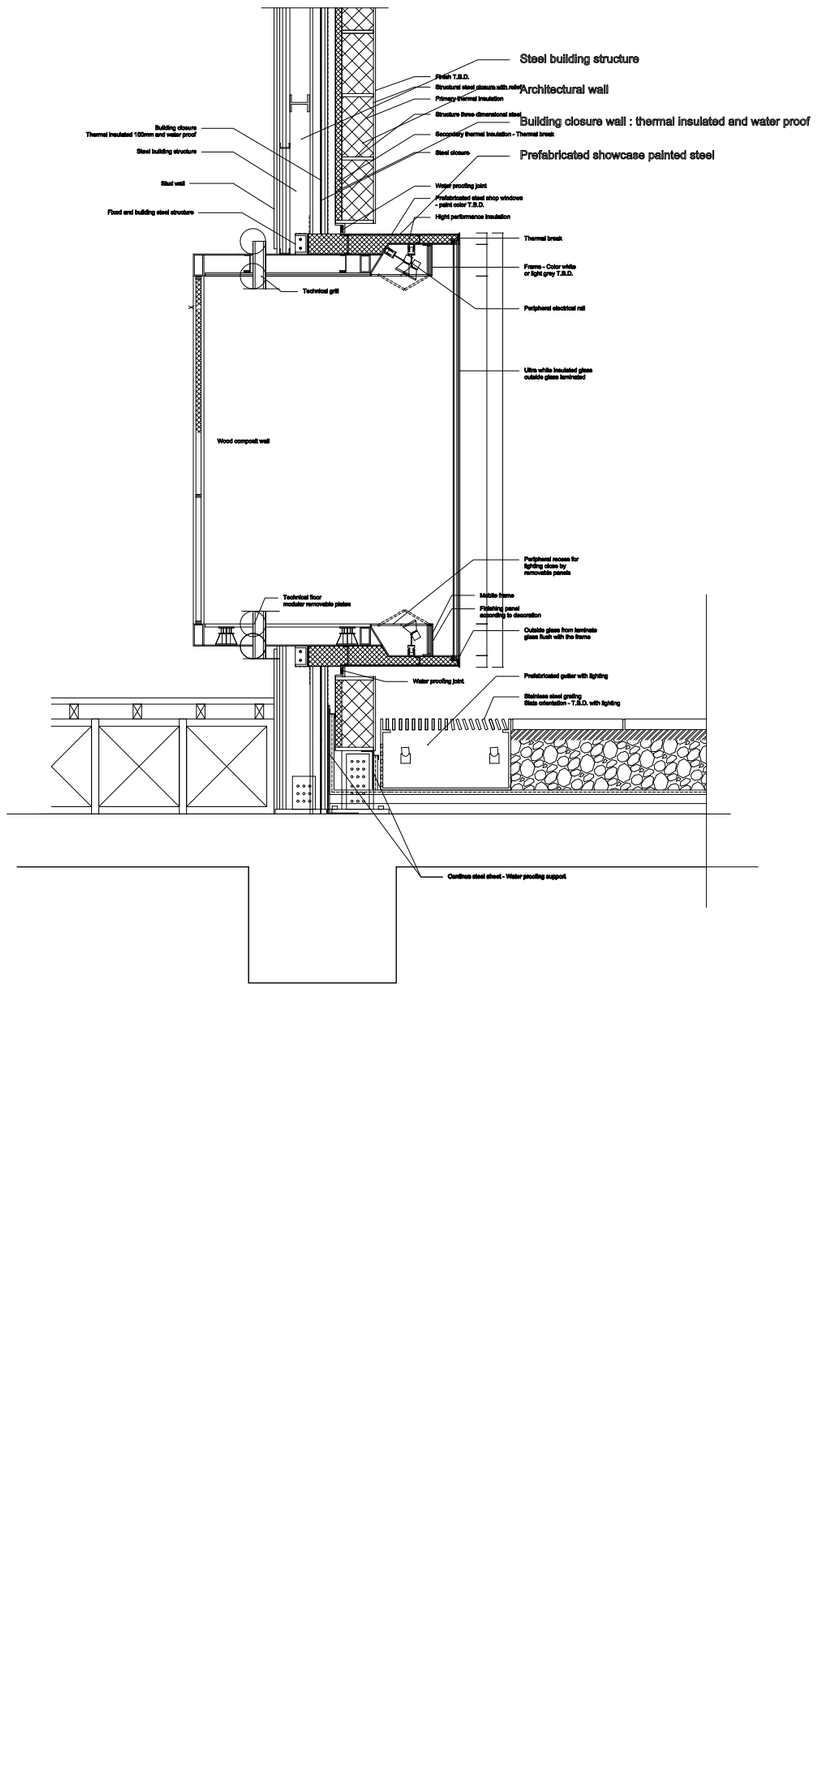
Steel building structure
Architectural wall
Building closure wall : thermal insulated and water proof
Prefabricated showcase painted steel
Finish T.B.D.
Structural steel closure with relief
Primary thermal insulation
Structure three-dimensional steel
Secondary thermal insulation - Thermal break
Steel closure
Water proofing joint
Prefabricated steel shop windows - paint color T.B.D.
High performance insulation
Thermal break
Frame - Color white or light grey T.B.D.
Peripheral electrical rail
Ultra white insulated glass outside glass laminated
Technical grill
Wood composit wall
Peripheral recess for lighting class by removable panels
Technical floor modular removable plates
Mobile frame
Polishing panel according to decoration
Outside glass from laminate glass flush with the frame
Water proofing joint
Prefabricated gutter with lighting
Stainless steel grating Slats orientation - T.B.D. with lighting
Continus steel sheet - Water proofing support
Building closure Thermal insulated 100mm and water proof
Steel building structure
Stud wall
Fixed and building steel structure