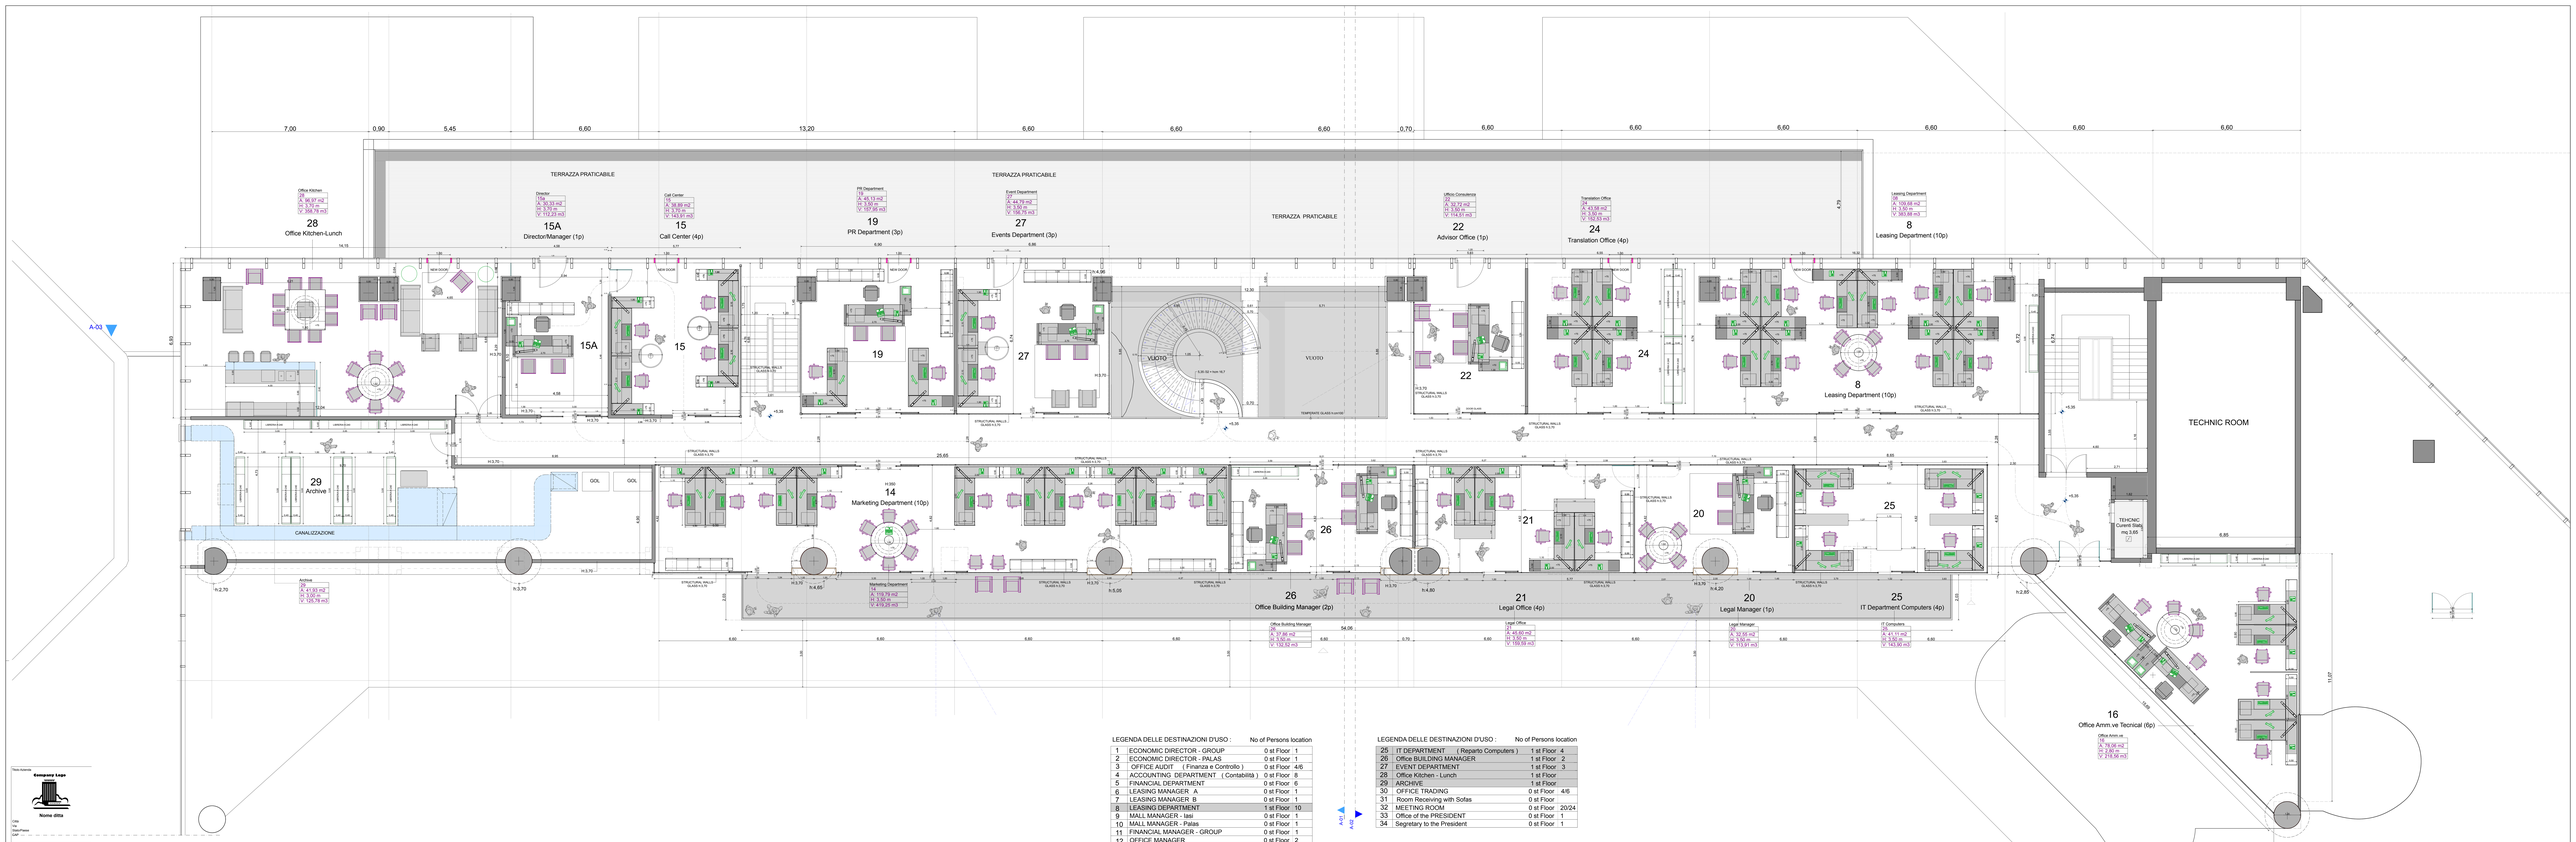

PLAN ADMINISTRATIVE OFFICES Mall A1

MEZZANINO Functional Distribution Quota +70,17 (+5,35)

SCALA 1:50 Data: 30.08.2012

LEGENDA DELLE DESTINAZIONI D'USO :		No of Persons location	
1	ECONOMIC DIRECTOR - GROUP	0 st Floor	1
2	ECONOMIC DIRECTOR - PALAS	0 st Floor	1
3	OFFICE AUDIT (Finanza e Controllo)	0 st Floor	4/6
4	ACCOUNTING DEPARTMENT (Contabilità)	0 st Floor	8
5	FINANCIAL DEPARTMENT	0 st Floor	6
6	LEASING MANAGER A	0 st Floor	1
7	LEASING MANAGER B	0 st Floor	1
8	LEASING DEPARTMENT	1 st Floor	10
9	MALL MANAGER - Iasi	0 st Floor	1
10	MALL MANAGER - Palas	0 st Floor	1
11	FINANCIAL MANAGER - GROUP	0 st Floor	1
12	OFFICE MANAGER	0 st Floor	2
13	MARKETING DIRECTOR	0 st Floor	1
14	MARKETING DEPARTMENT	1 st Floor	10
15	Call Center Department	1 st Floor	4
16	Administrative Office (Tecnical+Cleaning+Park)	1 st Floor	4
17	COMMERCIAL DIRECTOR	0 st Floor	1
18	EXECUTIVE DIRECTOR	0 st Floor	1
19	PR DEPARTMENT	1 st Floor	3
20	LEGAL MANAGER	1 st Floor	1
21	LEGAL DEPARTMENT	1 st Floor	4
22	ADVISOR OFFICE (Ufficio Consulenza)	1 st Floor	1
23	HR DEPARTMENT (Human Resources)	0 st Floor	4
24	TRANSLATION DEPARTMENT	1 st Floor	4

LEGENDA DELLE DESTINAZIONI D'USO :		No of Persons location	
25	IT DEPARTMENT (Reparto Computers)	1 st Floor	4
26	Office BUILDING MANAGER	1 st Floor	2
27	EVENT DEPARTMENT	1 st Floor	3
28	Office Kitchen - Lunch	1 st Floor	
29	ARCHIVE	1 st Floor	
30	OFFICE TRADING	0 st Floor	4/6
31	Room Receiving with Sofas	0 st Floor	
32	MEETING ROOM	0 st Floor	20/24
33	Office of the PRESIDENT	0 st Floor	1
34	Segretary to the President	0 st Floor	1

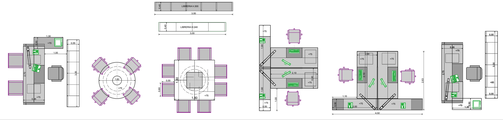

Nome ditta

#Nome Progetto

PIANO PRIMO, IMG_0035
Quota +5.35

#Stato Progetto

1:50, 1:1.14

#LayID

AGGIORNAMENTO DATA: 02-08-2012
05.09.2012

Tav.n.03