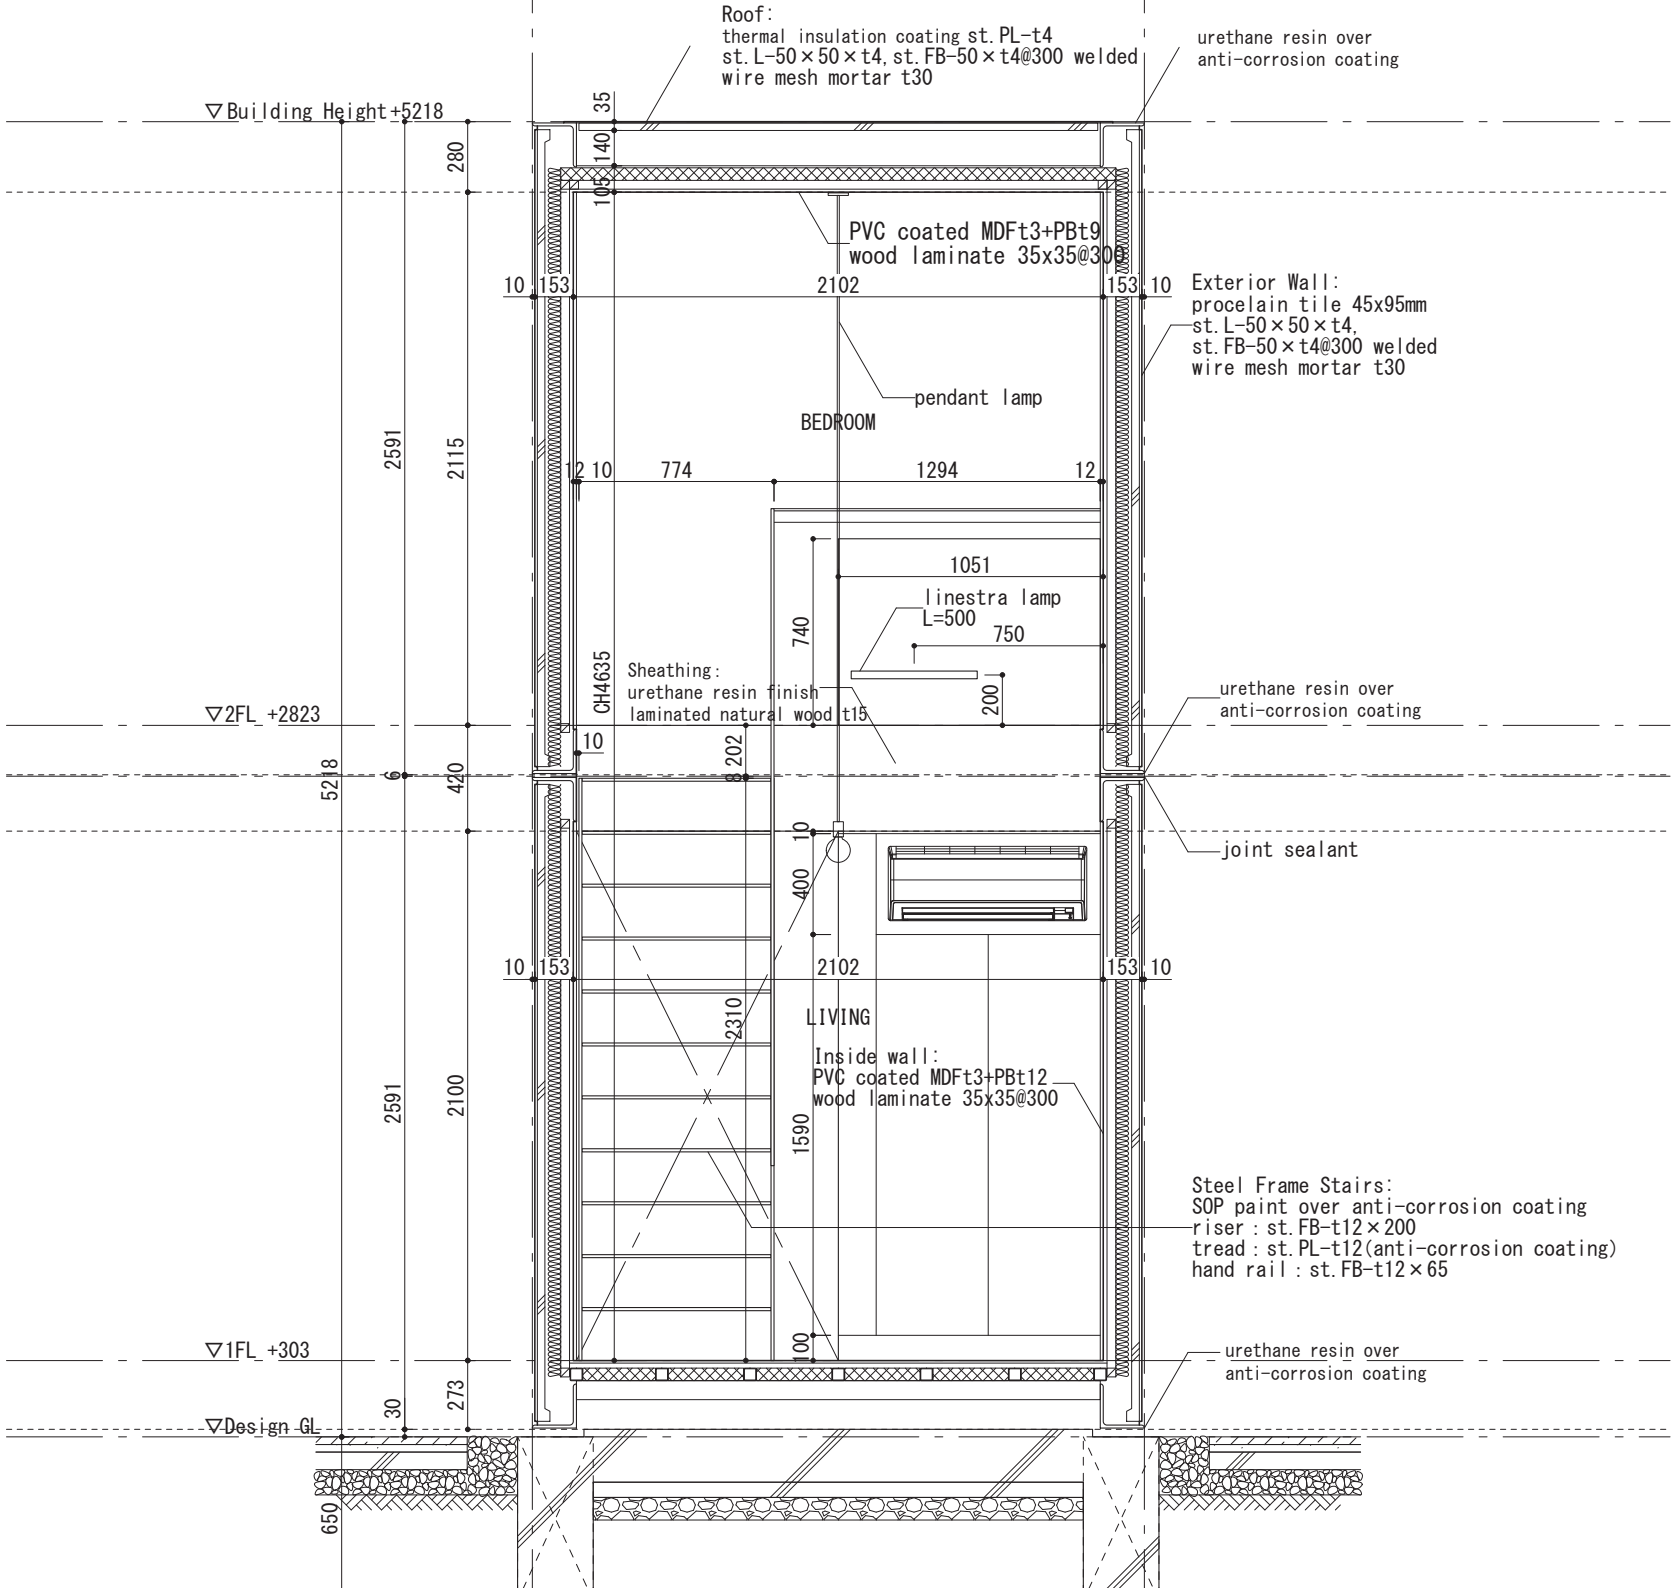
Roof:
thermal insulation coating st.PL-t4
st.L-50×50×t4, st.FB-50×t4@300 welded
wire mesh mortar t30
urethane resin over
anti-corrosion coating
▽Building Height +5218
PVC coated MDFt3+PBt9
wood laminate 35x35@300
Exterior Wall:
procelain tile 45x95mm
st.L-50×50×t4,
st.FB-50×t4@300 welded
wire mesh mortar t30
pendant lamp
BEDROOM
linestra lamp
L=500
Sheathing:
urethane resin finish
laminated natural wood t15
CH4635
▽2FL +2823
urethane resin over
anti-corrosion coating
joint sealant
LIVING
Inside wall:
PVC coated MDFt3+PBt12
wood laminate 35x35@300
Steel Frame Stairs:
SOP paint over anti-corrosion coating
riser : st.FB-t12×200
tread : st.PL-t12(anti-corrosion coating)
hand rail : st.FB-t12×65
▽1FL +303
urethane resin over
anti-corrosion coating
▽Design GL