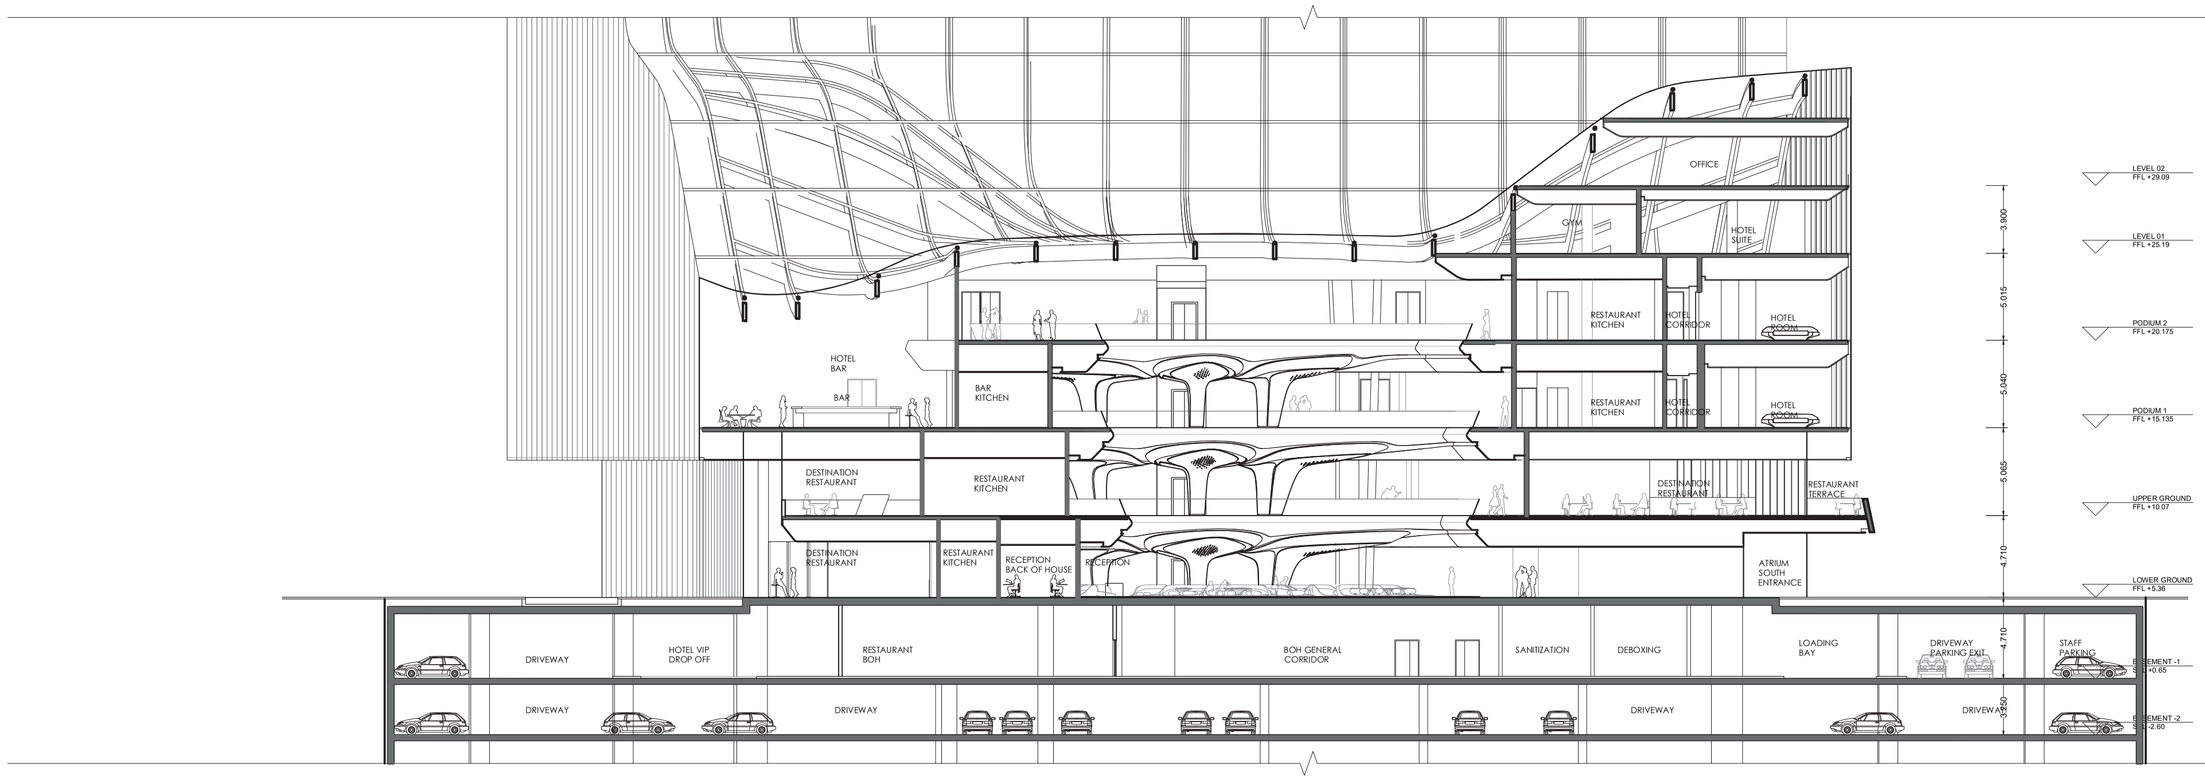
OFFICE
GYM
HOTEL SUITE
RESTAURANT KITCHEN
HOTEL CORRIDOR
HOTEL ROOMS
HOTEL BAR
BAR
BAR KITCHEN
DESTINATION RESTAURANT
RESTAURANT KITCHEN
RESTAURANT TERRACE
RECEPTION BACK OF HOUSE
RECEPTION
ATRIUM SOUTH ENTRANCE
DRIVEWAY
HOTEL VIP DROP OFF
RESTAURANT BOH
BOH GENERAL CORRIDOR
SANITIZATION
DEBOXING
LOADING BAY
DRIVEWAY PARKING EXIT
STAFF PARKING
3.900
5.015
6.040
5.005
4.710
4.710
LEVEL 02 FFL +28.00
LEVEL 01 FFL +24.19
PODIUM 2 FFL +20.175
PODIUM 1 FFL +15.135
UPPER GROUND FFL +10.07
LOWER GROUND FFL +5.36
BASEMENT -1 +0.65
BASEMENT -2 -2.60