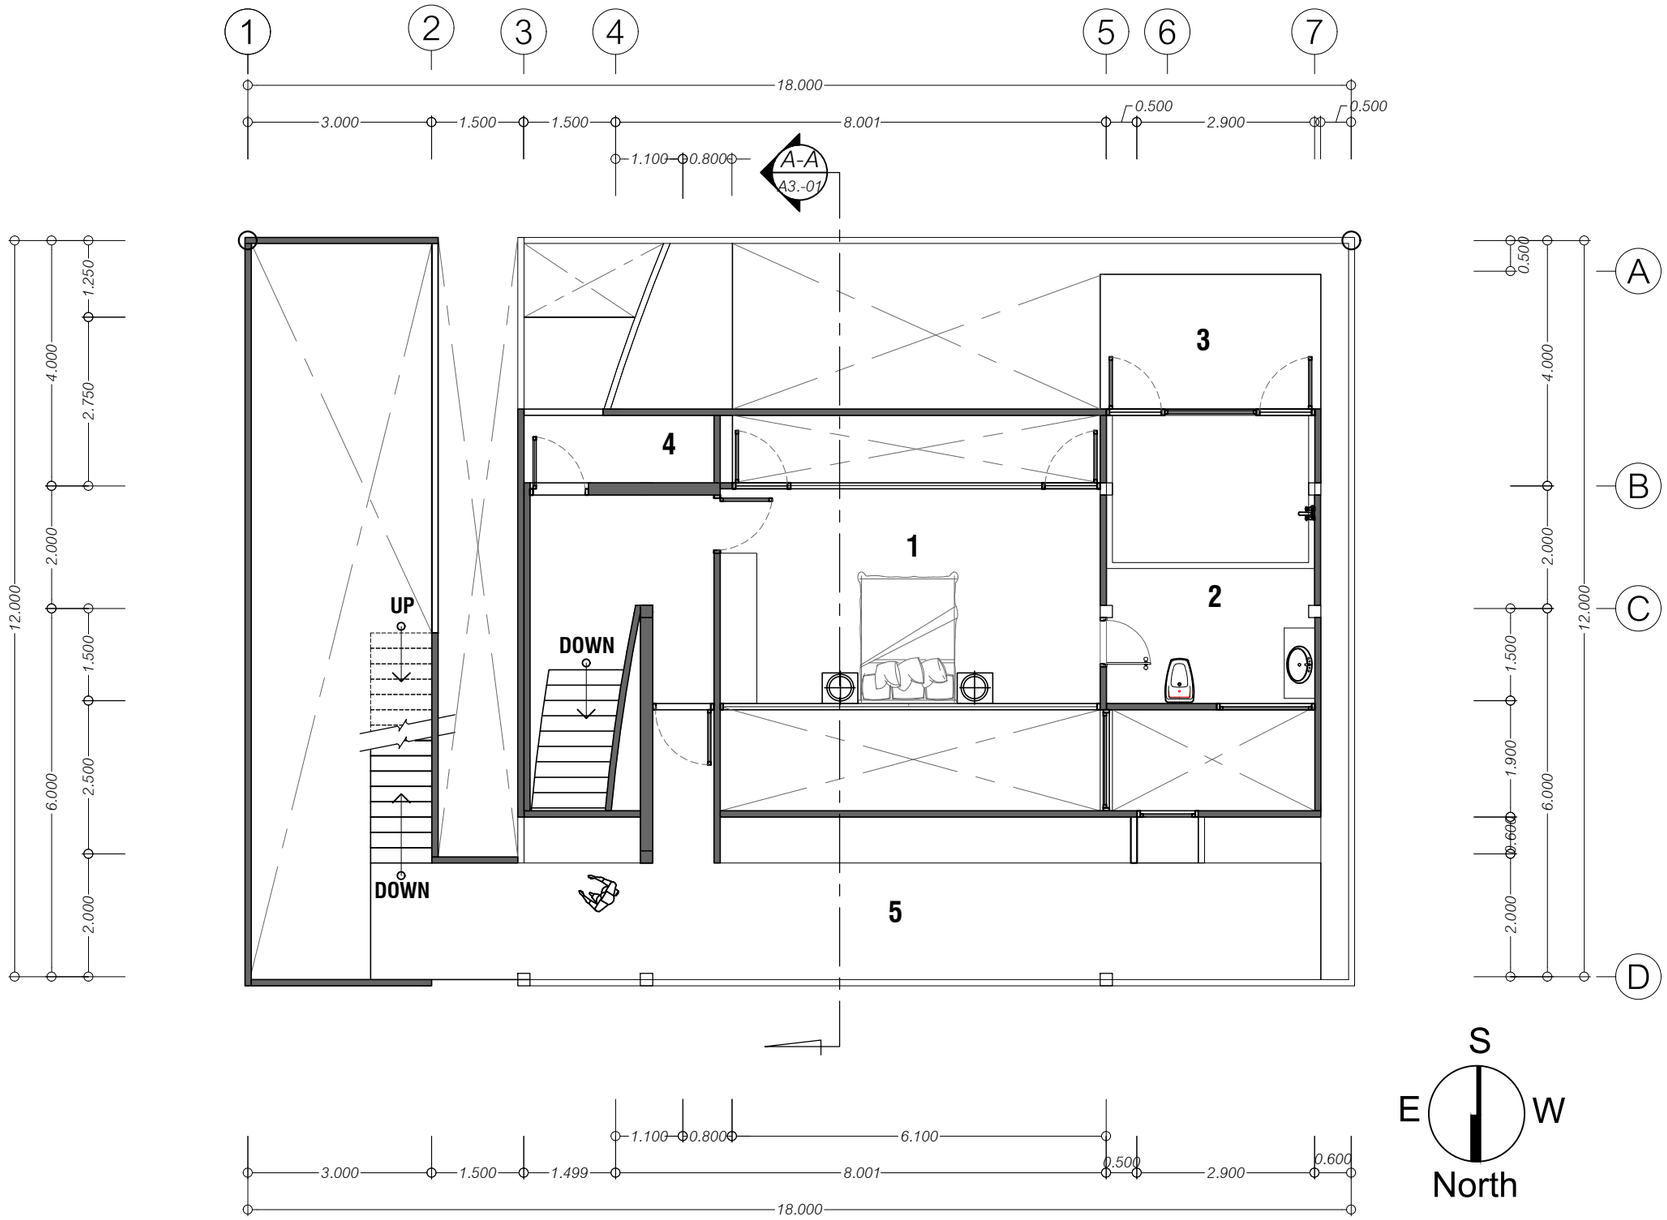

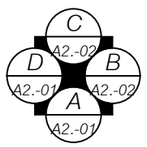

2nd LAY-OUT PLAN

SCALE 1:100

1. MASTER BEDROOM
2. BATHROOM
3,4,5. TERRACE