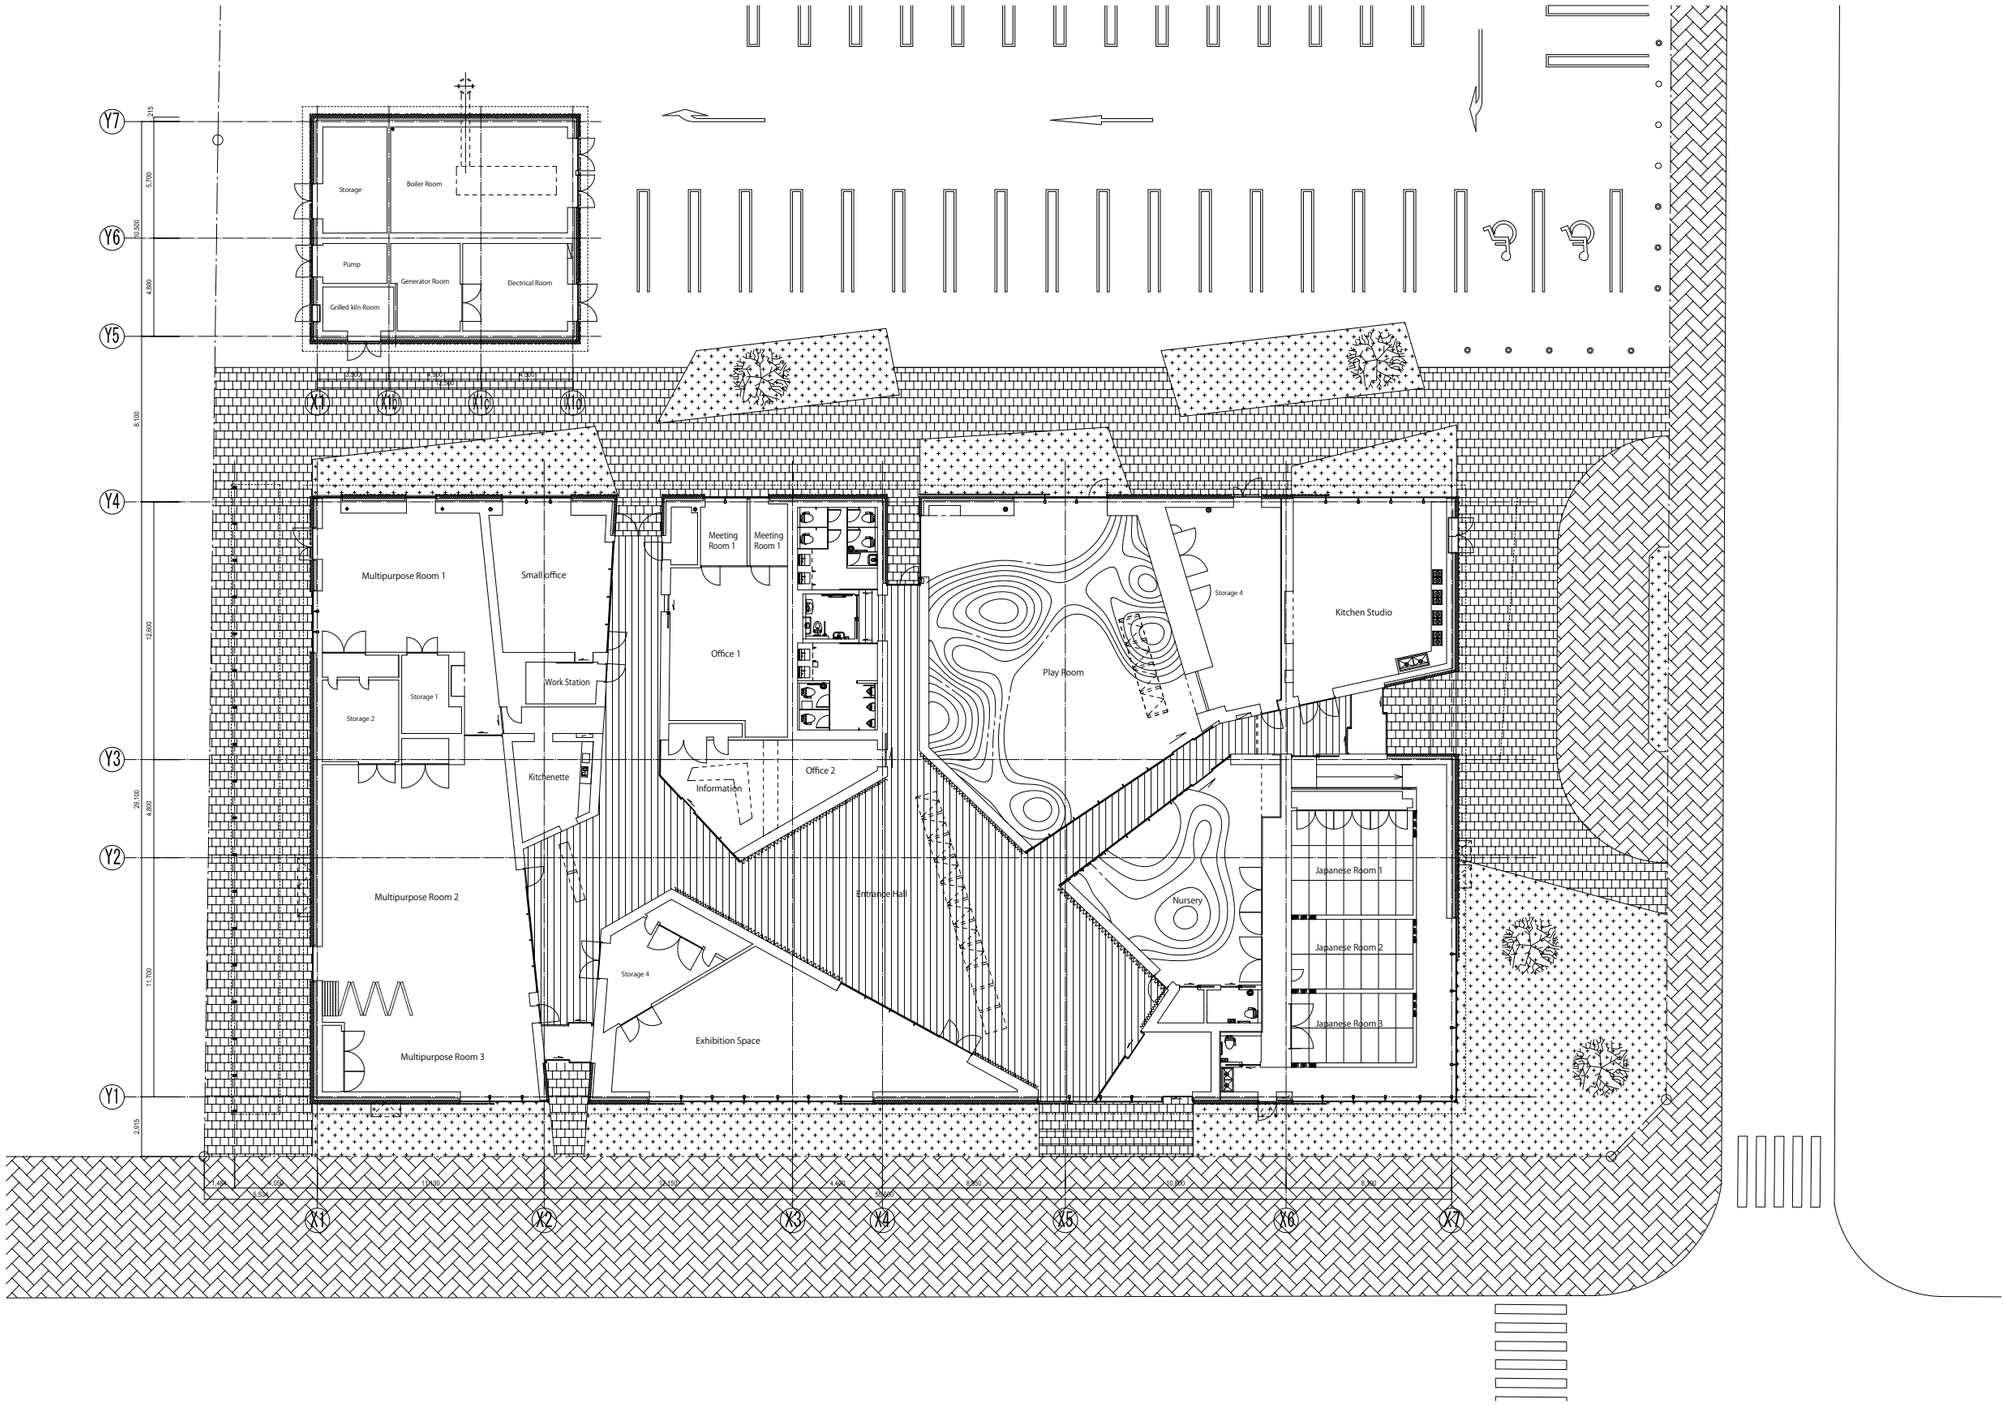
Storage
Boiler Room
Pump
Generator Room
Electrical Room
Grilled kiln Room
Multipurpose Room 1
Small office
Meeting Room 1
Meeting Room 1
Office 1
Work Station
Storage 1
Storage 2
Kitchenette
Information
Office 2
Play Room
Storage 4
Kitchen Studio
Multipurpose Room 2
Entrance Hall
Nursery
Japanese Room 1
Japanese Room 2
Japanese Room 3
Storage 4
Exhibition Space
Multipurpose Room 3
Y7
Y6
Y5
Y4
Y3
Y2
Y1
X1
X2
X3
X4
X5
X6
X7

1:300