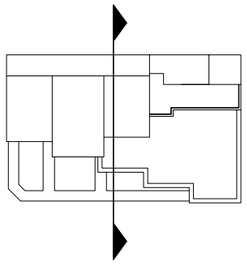

1. PARKING
2. CAFE
3. RETAIL
4. BALCONY
5. RESIDENTIAL UNIT
6. HALL
7. MASTER HOUSE
8. ATTIC
9. VERANDA

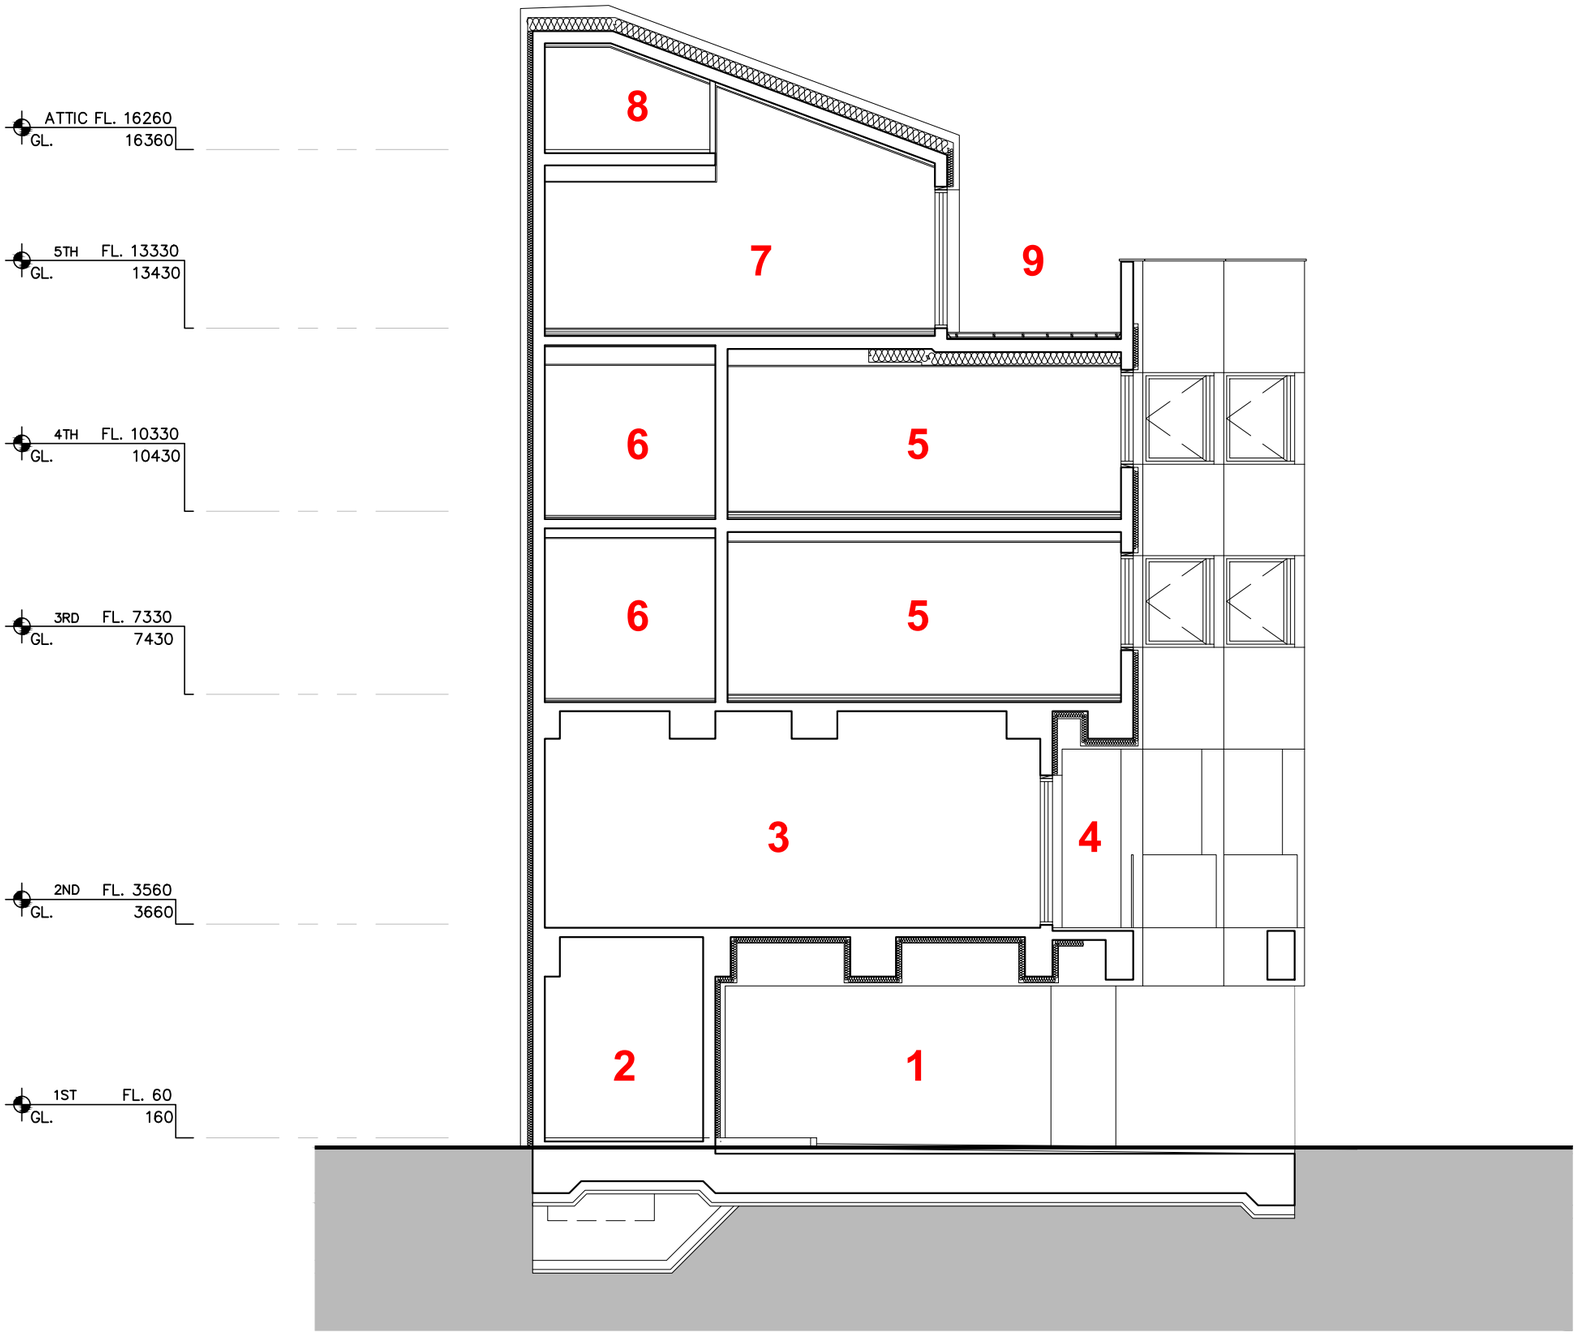

0 2.5 5

CROSS SECTION